INDICATIVE MITIGATION LAYOUT

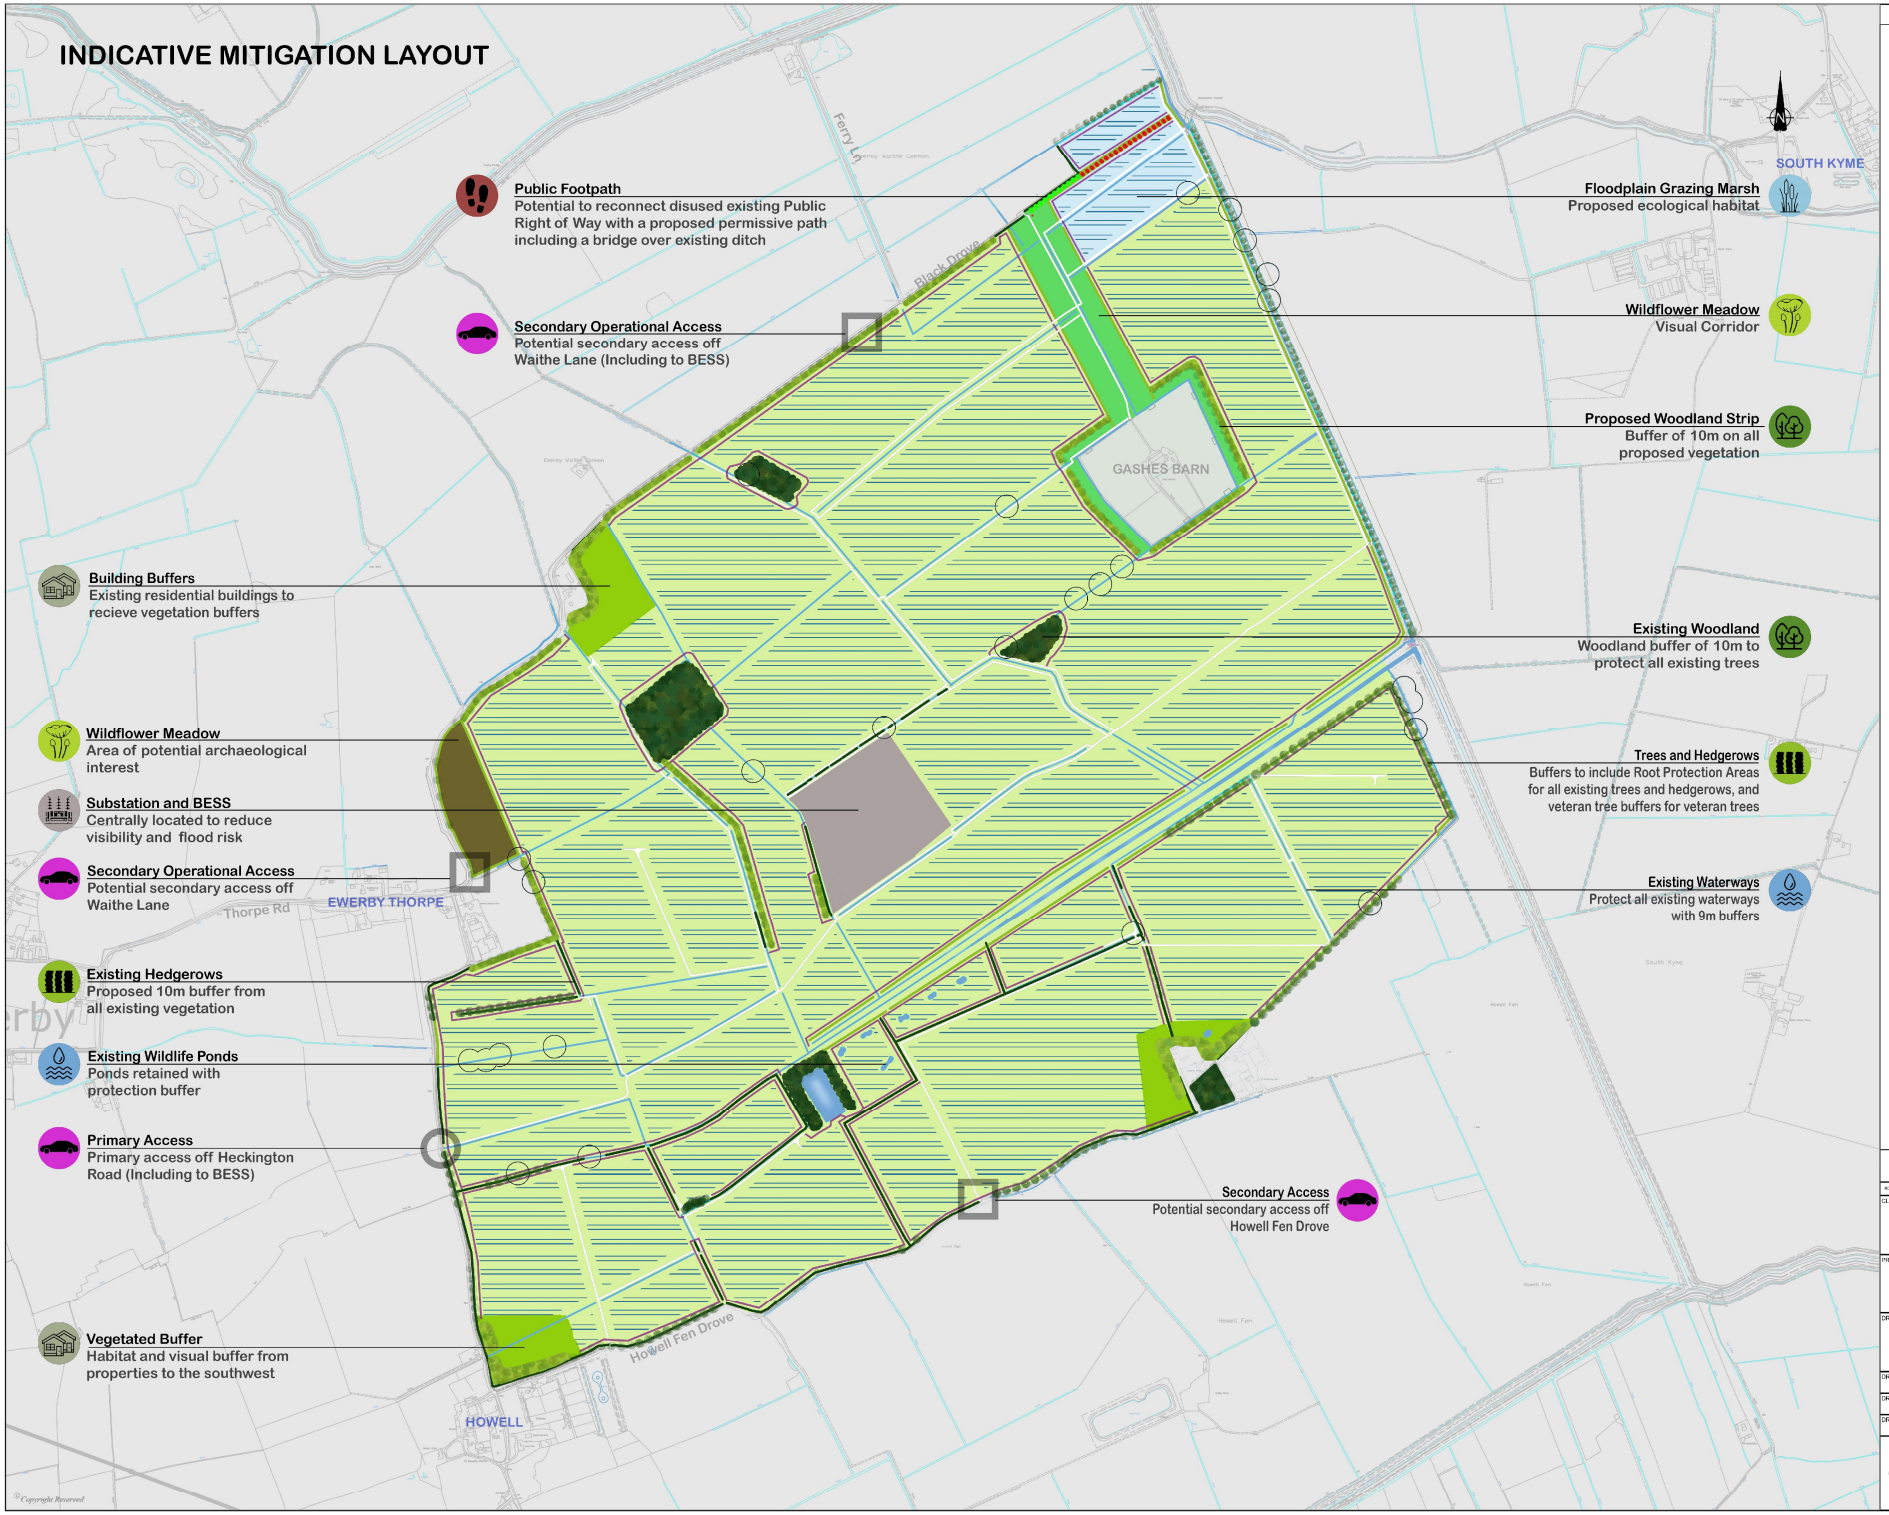

DO NOT SCALE FROM THIS DRAWING

Key

- Solar Panel Arrays
- Substation and BESS
- Existing Woodland
- Existing Hedgerows
- Existing Waterways/ Bodies
- Public Right of Way
- Access Routes
- Permissive Path
- Archaeological Area
- Ecological Buffers
- Vegetation Buffer

Proposed Mitigation/ Enhancements

- Wildflower Meadows
- Pasture Rich Meadows
- Floodplain Grazing Marsh
- Hedgerows With 5m Buffer
- Woodland With 10m Buffer
- Hedgerows With Trees

Proposed Access

- Primary Access
- Potential Secondary Access

The updated proposals we are now consulting on for Beacon Fen Energy Park have evolved from the early (non-stat) proposals we presented during the first stage of consultation based on the findings from our environmental and technical surveys, and feedback to our first consultation.

REVISION	DETAILS	DATE	DRAWN	CHKD	APP'D

CLIENT: BEACON FEN ENERGY PARK LTD

PROJECT: BEACON FEN ENERGY PARK

DRAWING TITLE: FIGURE 1.5 INDICATIVE MITIGATION LAYOUT

DRG No. ST19595-083		REV F	SUIT. CODE
DRG SIZE A1	SCALE 1:70,000	DATE 09/01/2024	
DRAWN BY JC	CHECKED BY CJ	APPROVED BY CJ	

wardell armstrong

© Copyright Reserved

N:\ST\ST19595 - SOLAR PV ECO (BICKER) \EN03 - DESIGN\AUTOCAD\ST19595-083-PS BLOCK MASTERPLAN.DWG